ROSE STREET BRIDGE REPLACEMENT PROJECT
SITE PLAN

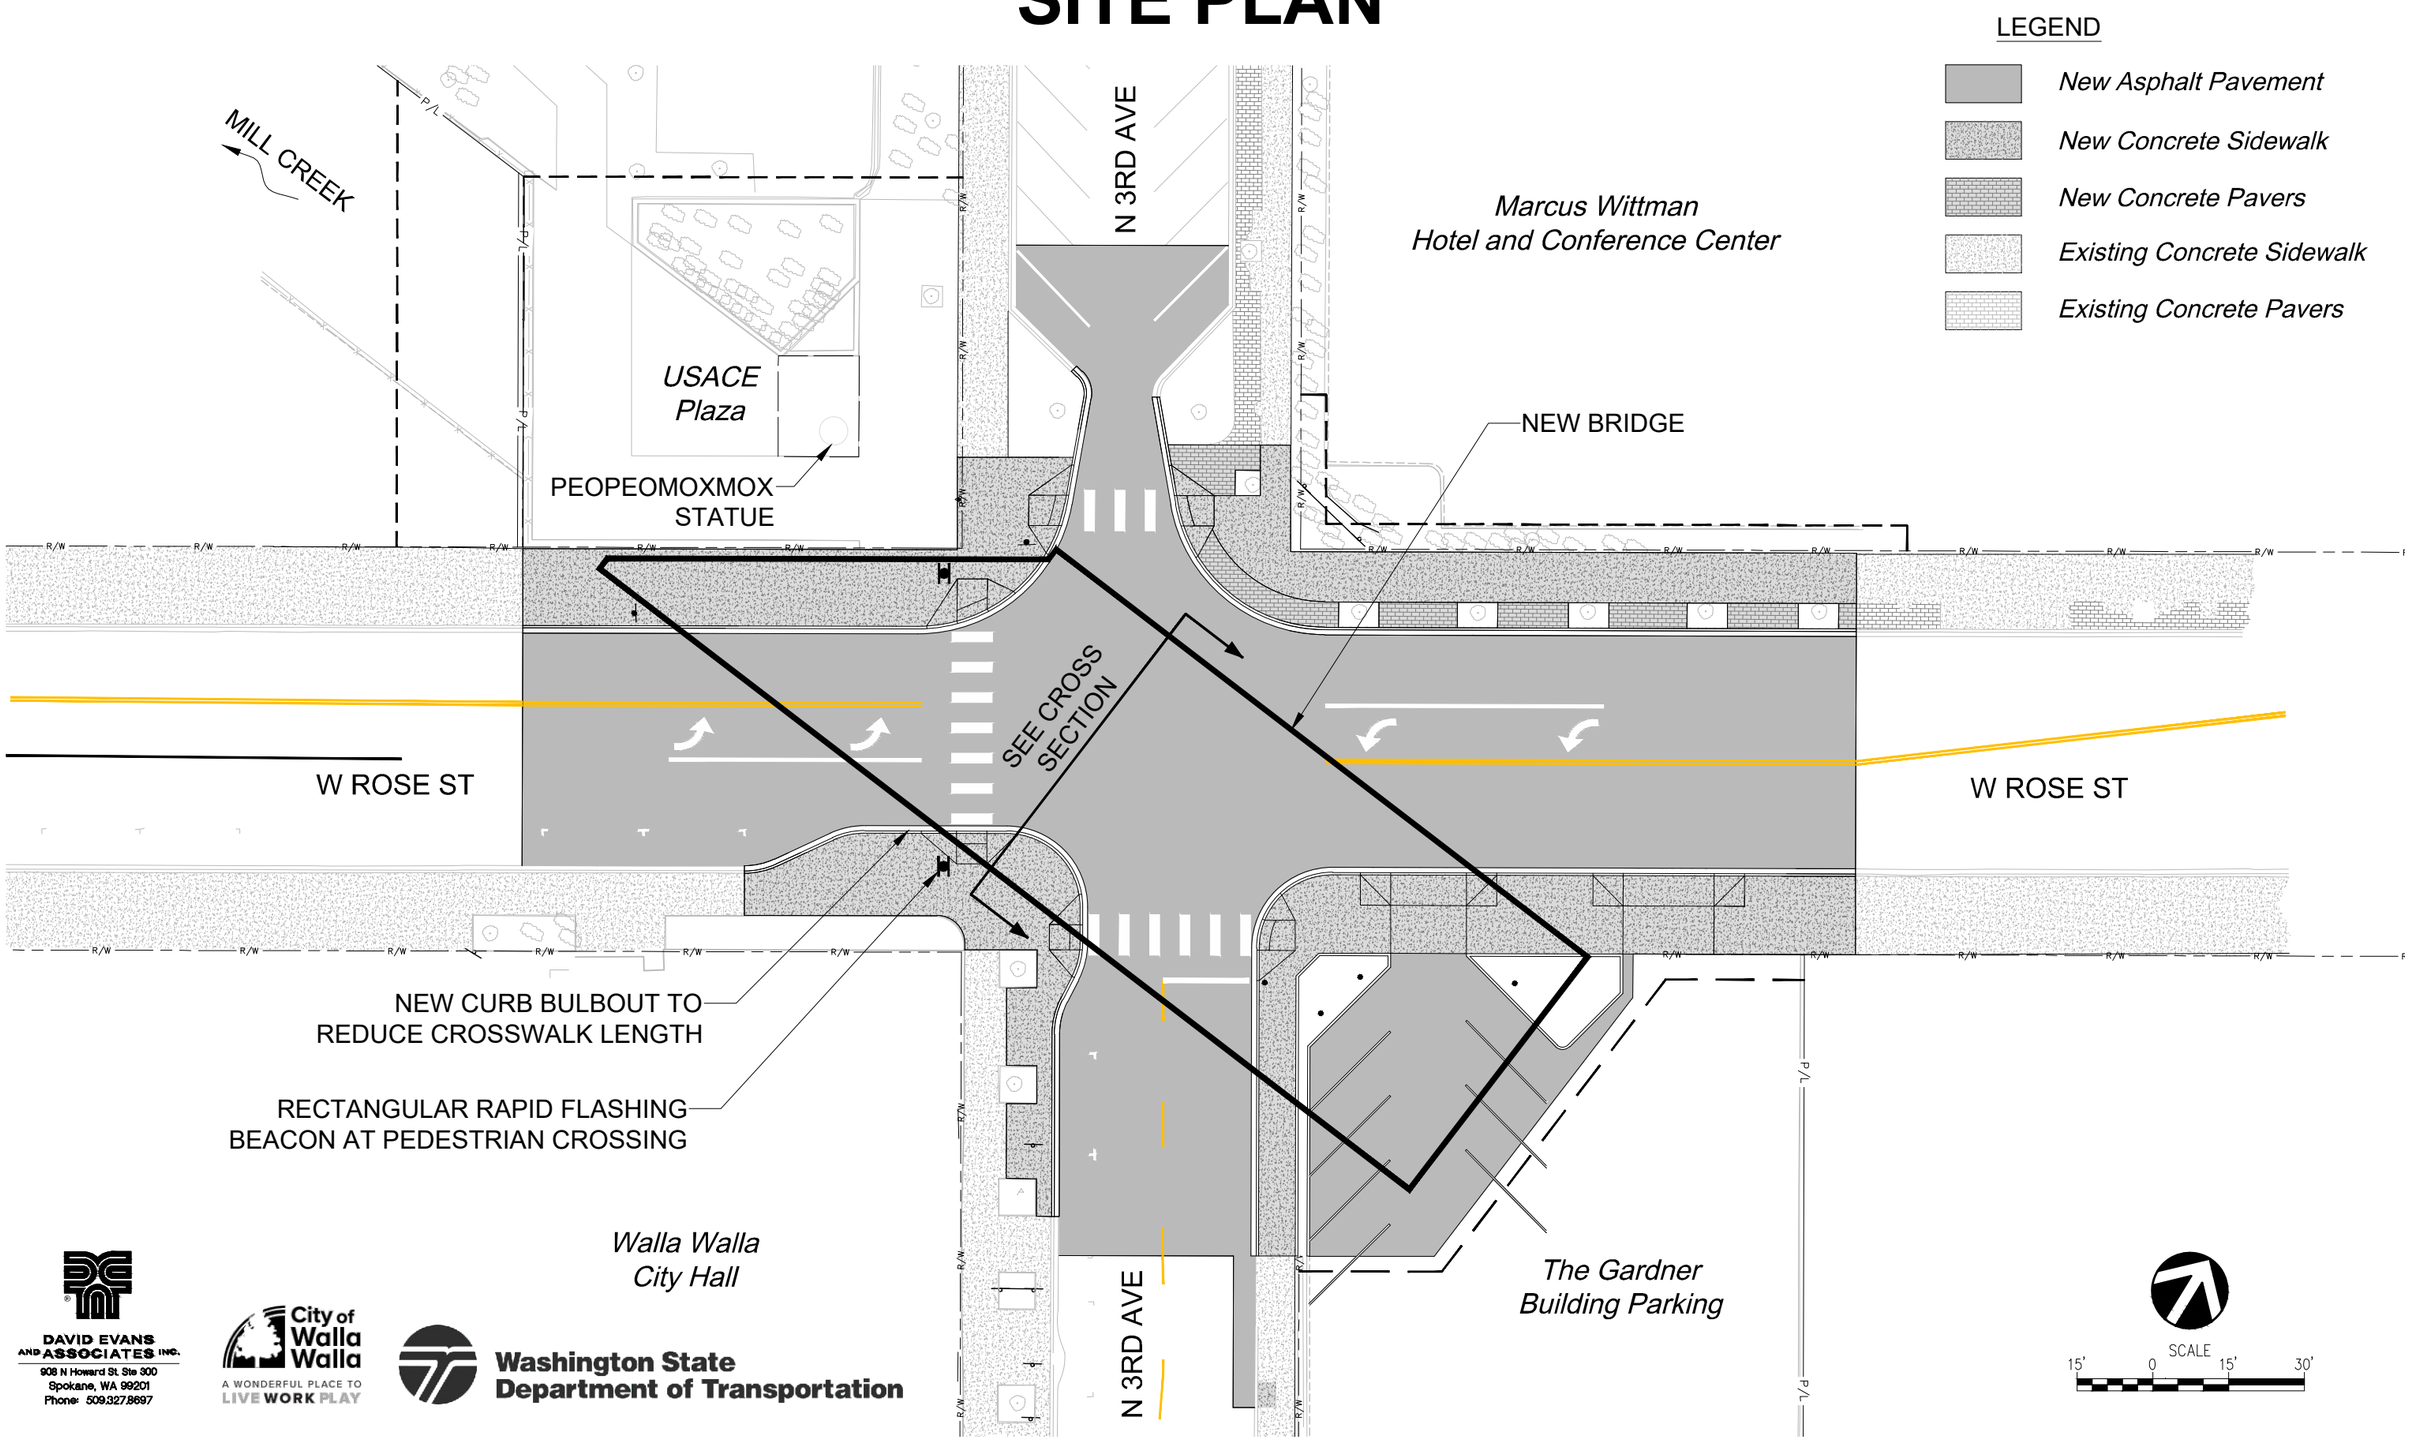

DAVID EVANS AND ASSOCIATES INC.
908 N Howard St. Ste 300
Spokane, WA 99201
Phone: 509.327.8697

City of Walla Walla
A WONDERFUL PLACE TO LIVE WORK PLAY

Washington State Department of Transportation